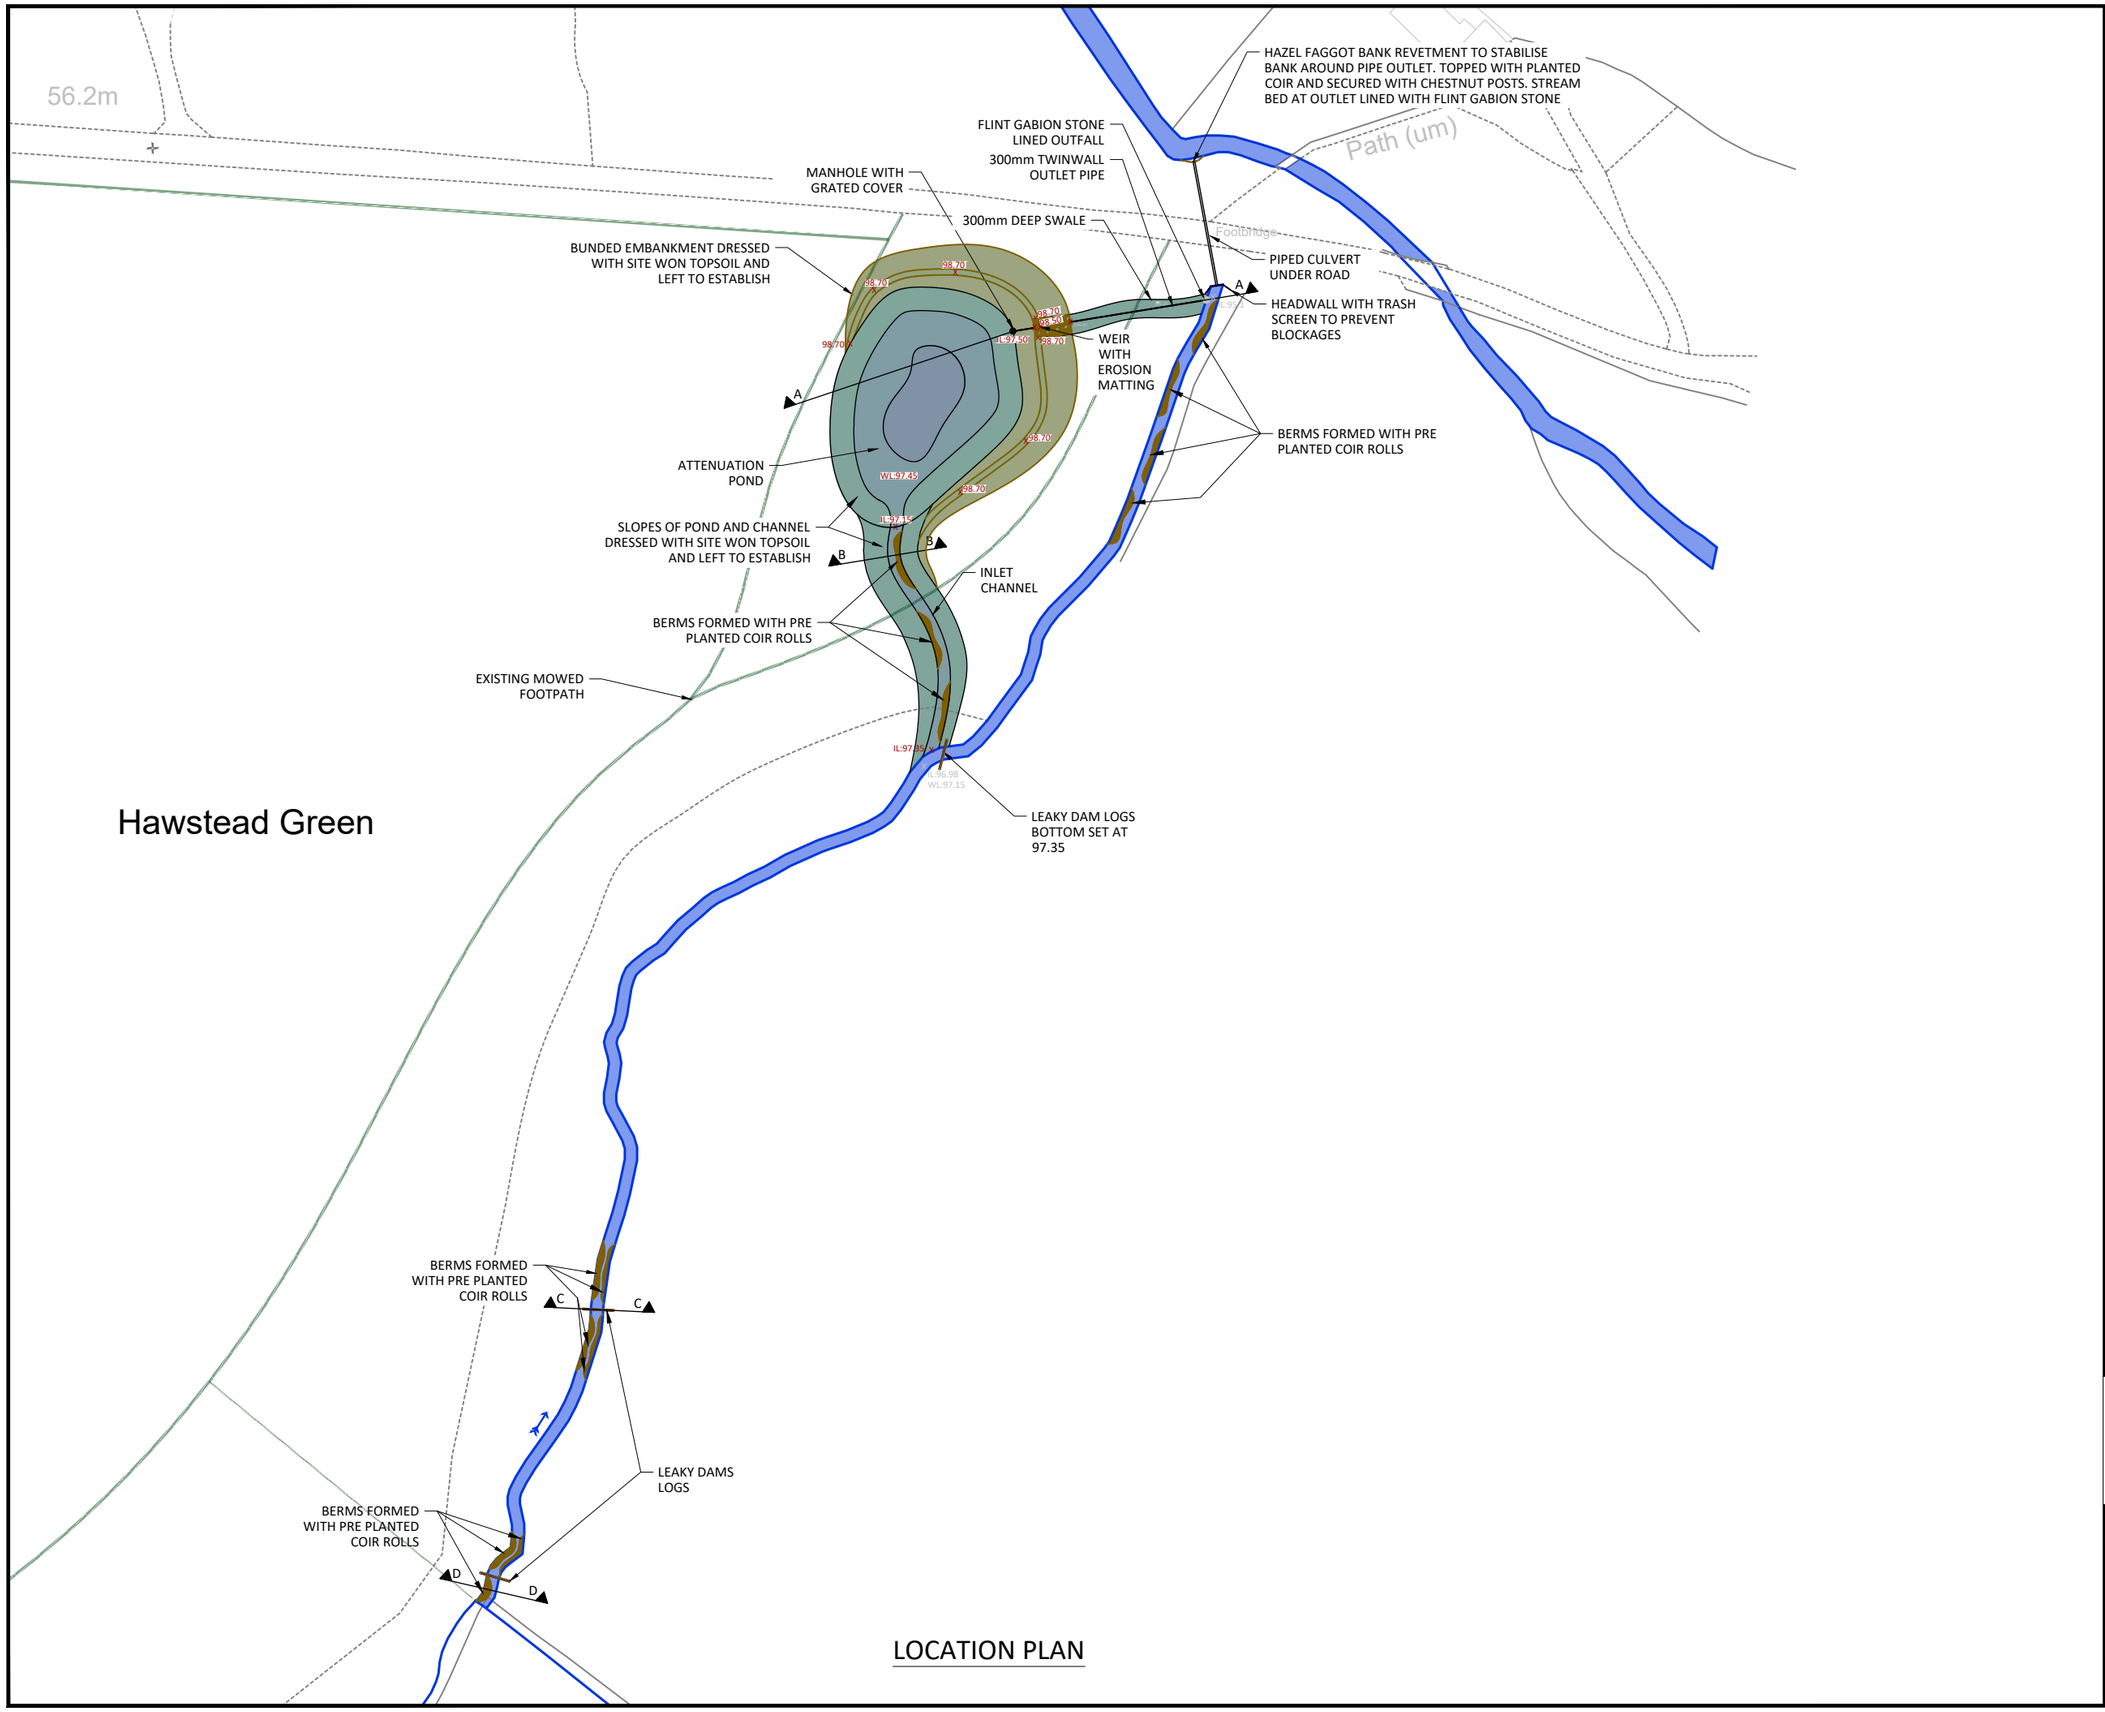

LOCATION PLAN

NOTES:

1. Do not scale from this drawing.
2. Any errors or omissions to be brought to the engineers attention immediately found.
3. All dimensions are in meters unless otherwise shown.

LEGEND:

NORTH

PROJECT: Flood Alleviation Scheme

TITLE: Location Plan

CLIENT: River Lark Catchment Partnership

SITE: Hawstead Green

GRID REF. TL 86425 58646

Aquamaintain
Green fisheries management

www.Aquamaintain.co.uk
Lake View Fishery, Old Hollow, Worth, Crawley, RH10 4TA

This drawing is the property of Aquamaintain Ltd. It must not be used or reproduced without written consent. Do not scale. If in doubt, ask.

DRAWING NO	AQMEA-SG-4312-100		
DRAWN	M.Shorey	11/01/2026	
APPROVED	J.Anderson	12/01/2026	
REVISION	02	SCALE	1:1000
SIZE	A3	SHEET	1/3